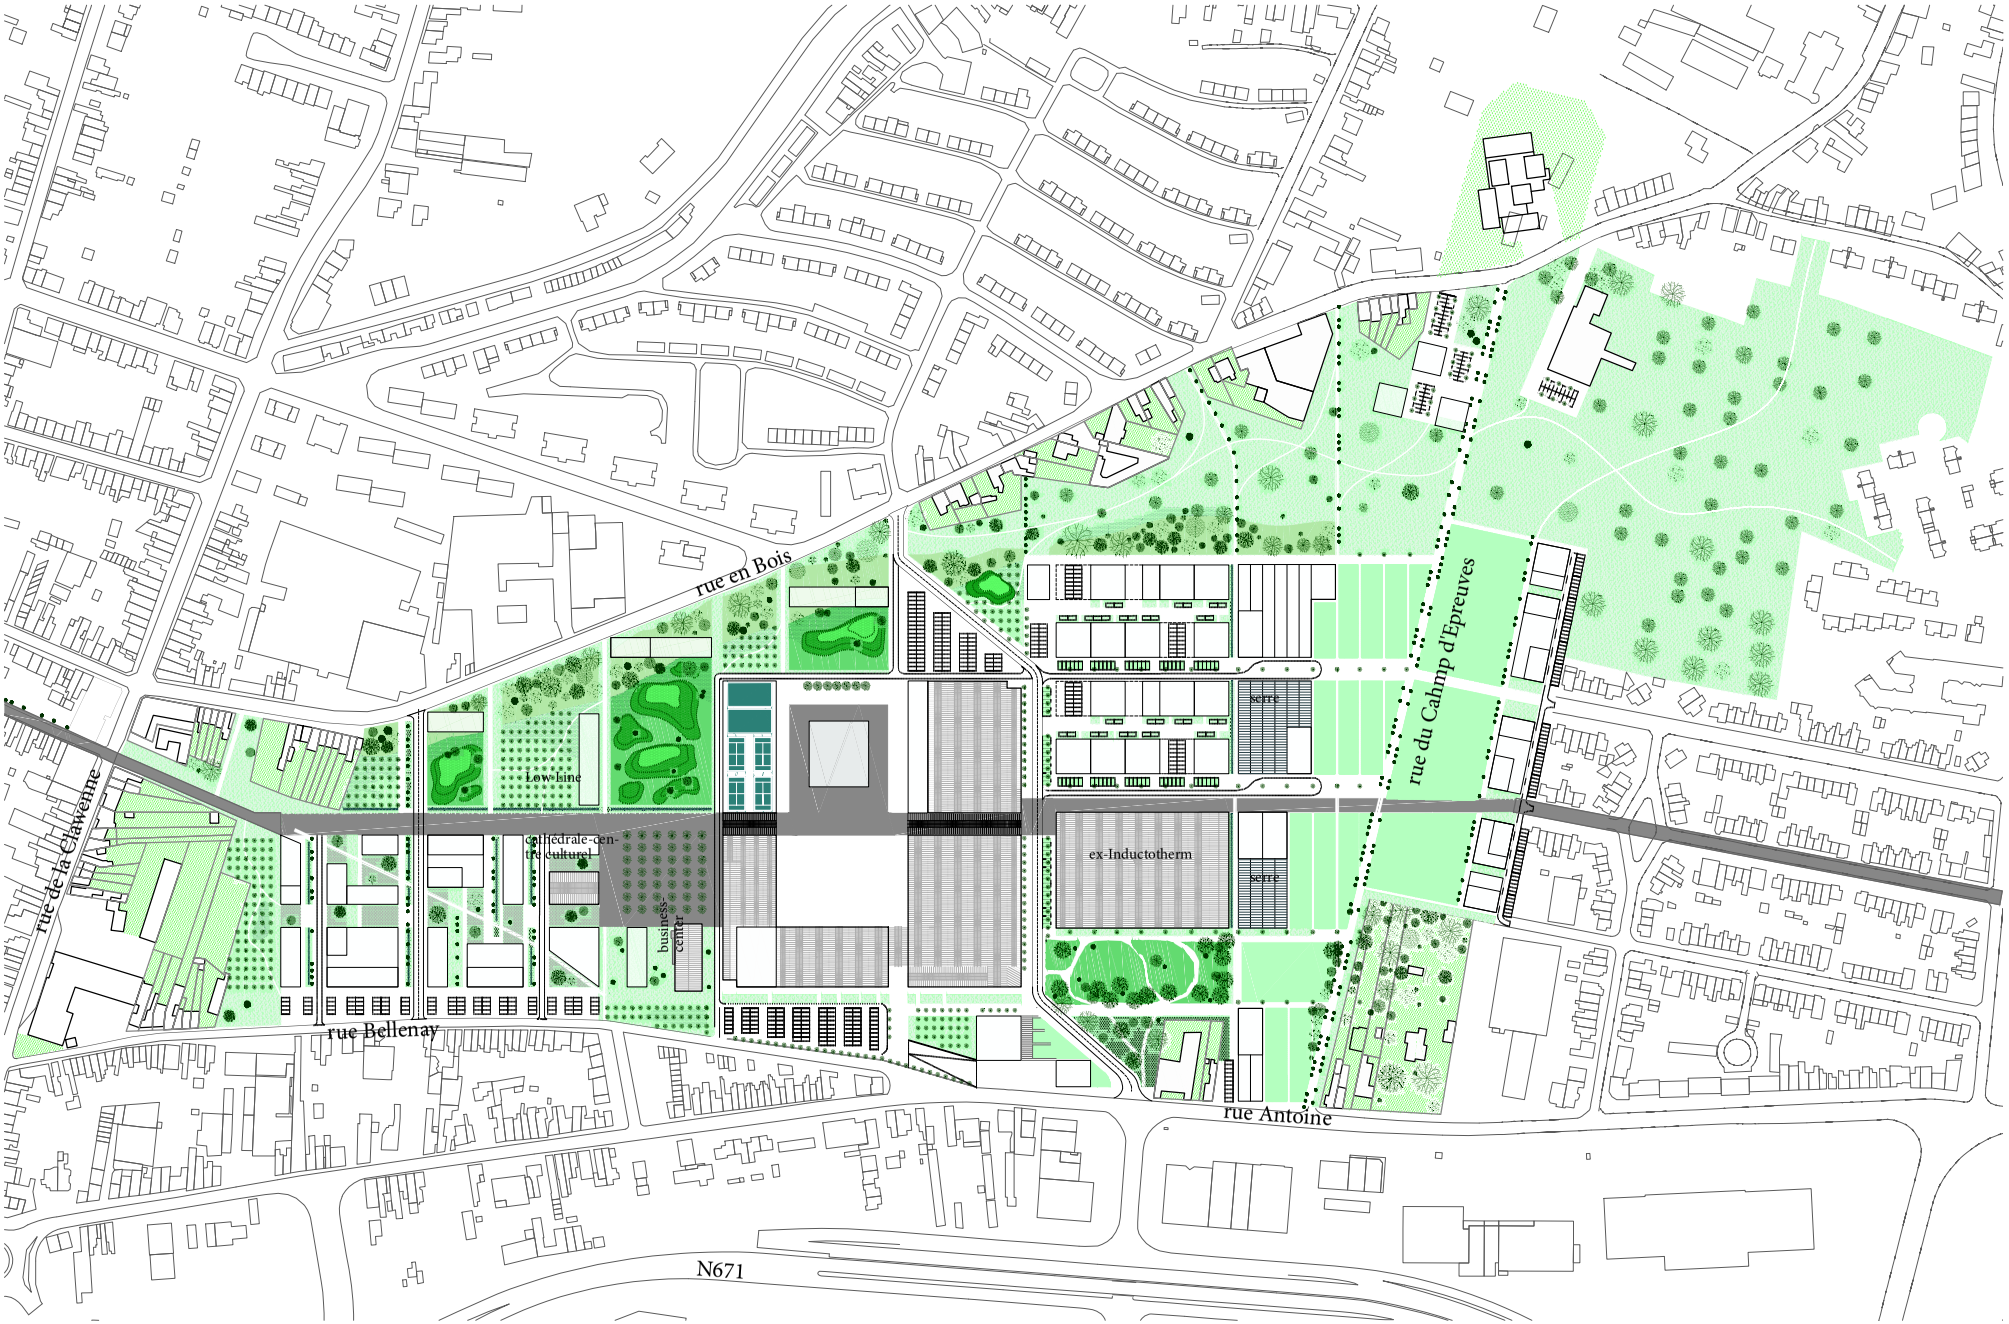

MASTERPLAN

0 50 150M N